NAME OF WORK : IMPROVEMENTS TO ROADS AND DRAINS AT MARIYANNAPALYA, MUNIKEMPANNA LAYOUT, BHUVANESHWARINAGRA, DASARAHALLI BALANCE ROADS AND SURROUNDING AREA IN WARD NO.06 BYATARAYANAPURA SUB DIVISION.

Key Map

First and Part Bill

(Book No.01)

1st & Part Bill

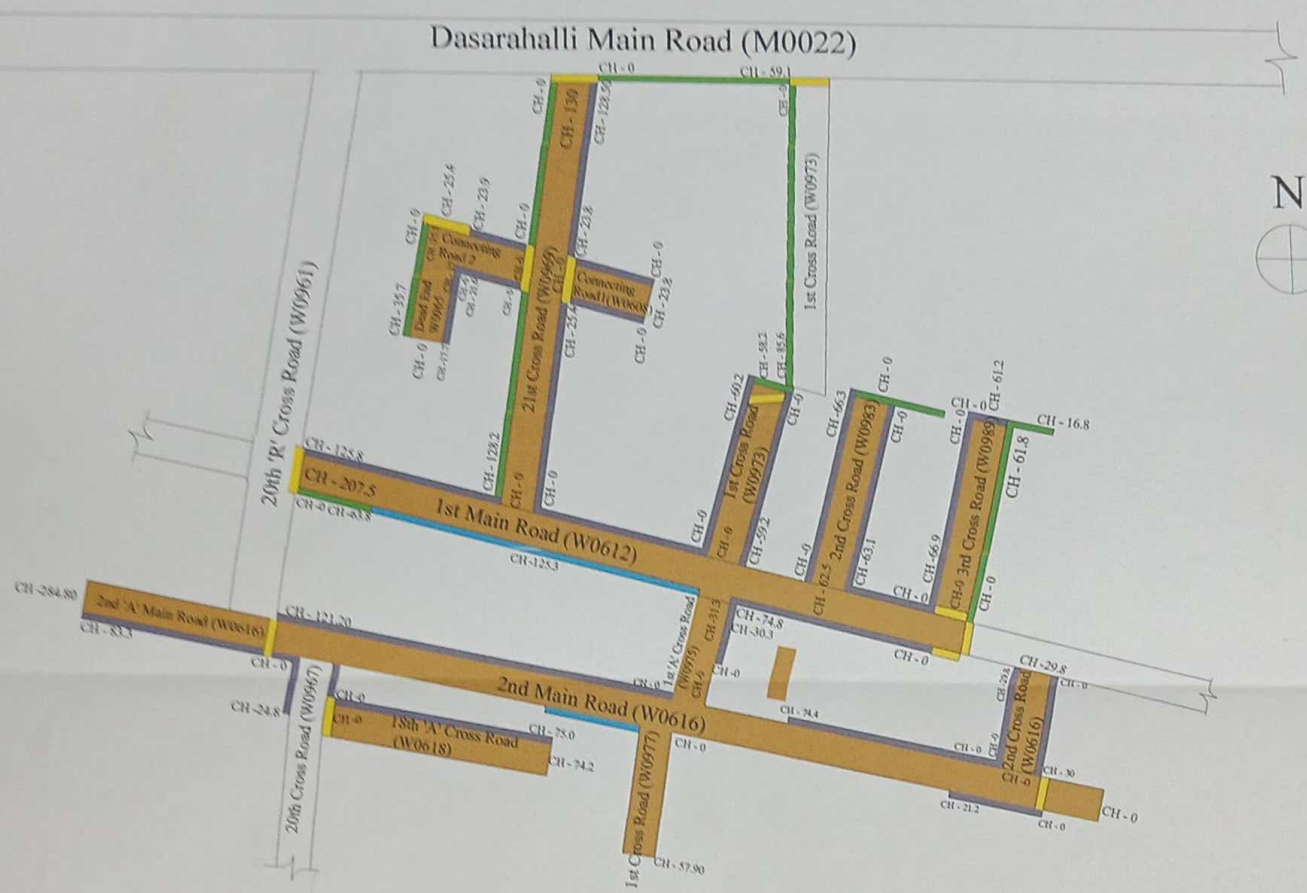

Kuvempu Layout

NOTES:-

1) Do Not Scale The Drawings
2) All Dimensions Are In meters

INDEX

Culvert	C C Drain	WMM
C C Drain with Kerb	KERB	

PROJECT	Improvements to Roads and Drains at Mariyannapalya, Munikempanna Layout, Bhuvaneshwarinagra, Dasarahalli Balance Roads and Surrounding Area in Ward No.06 Byatarayanapura Sub Division
CLIENT	BBMP

CIVIL PRO

PROJECT MANAGEMENT CONSULTANTS
No. 4, 7th MAIN,
MALLESWARAM BANGALORE-560003
Ph : 23444801
Mob : 91-9448227083,91-9972924526
E-mail: rudraprasad3@rediffmail.com
Web: www.arkengineeers.com

ಸಹಾಯಕ ಅಭಿಯಂತರರು
ಬಿ.ಬಿ.ಎಂ.ಪಿ ಬ್ಯಾಟರಾಯನಪುರ ಉಪ ವಿಭಾಗ

ಸಹಾಯಕ ಕಾರ್ಯಪಾಲಕ ಅಭಿಯಂತರರು
ಬ್ಯಾಟರಾಯನಪುರ ಉಪ ವಿಭಾಗ
ಬಿ.ಬಿ.ಎಂ.ಪಿ, ಬೆಂಗಳೂರು - 26

1st Part

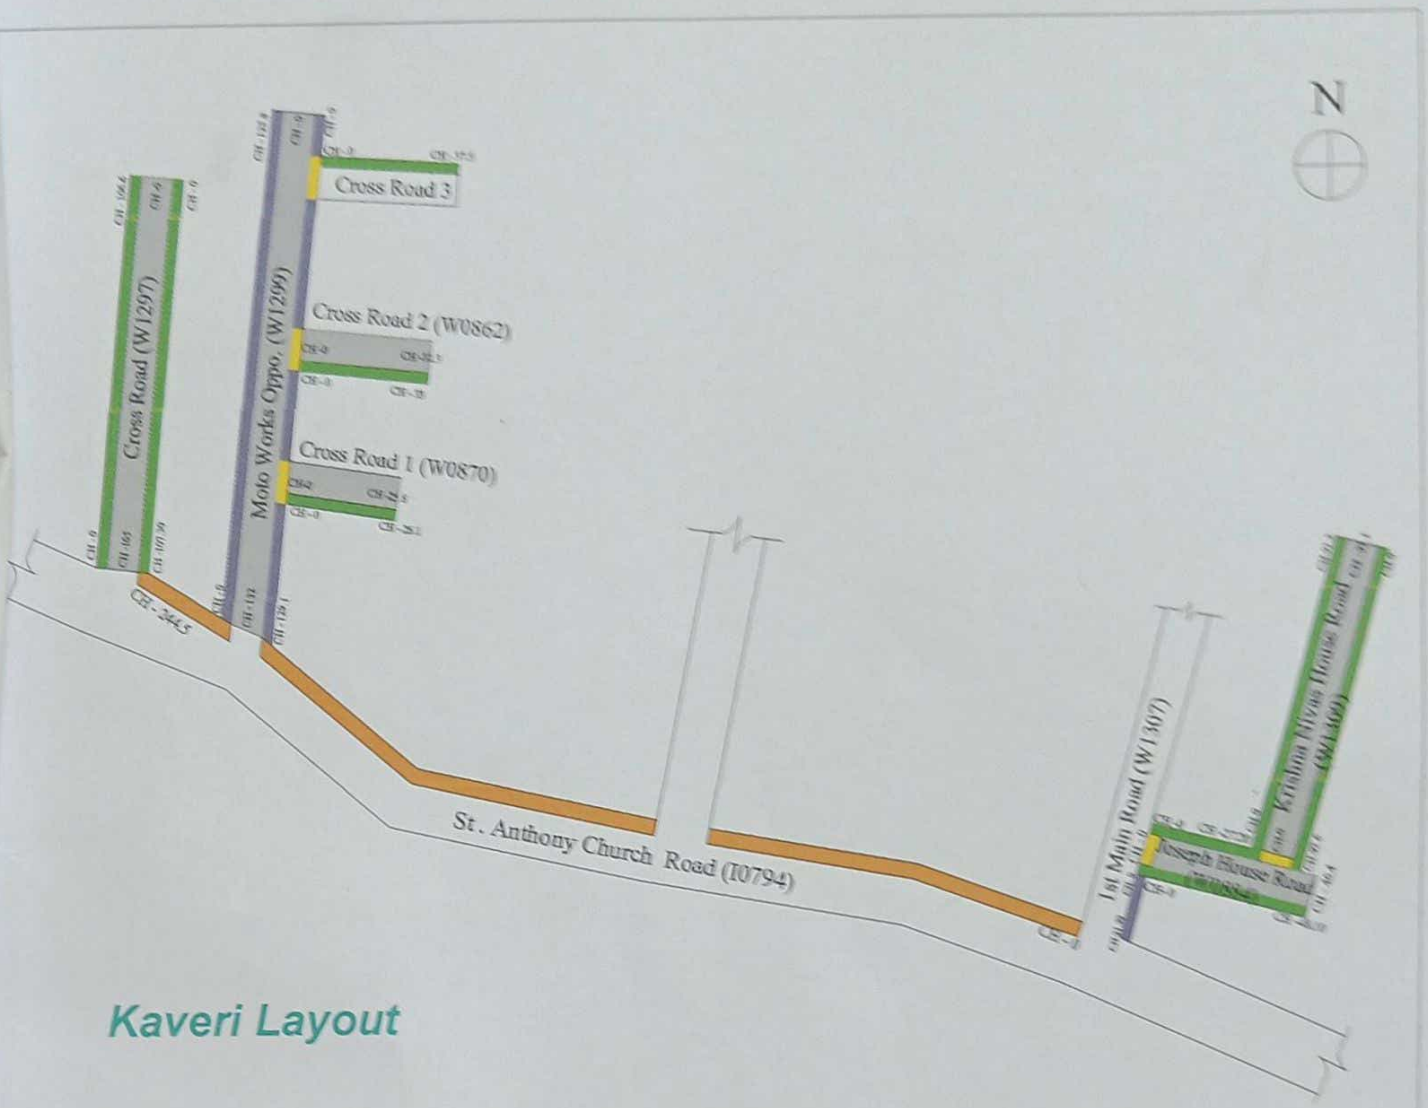

Kaveri Layout

NOTES:-

1) Do Not Scale The Drawings
2) All Dimensions Are In meters

INDEX

Culvert | C C Road | C C Drain | C C Drain with Kerb | Flagging Course with Kerb

PROJECT	Improvements to Roads and Drains at Mariyannapalya, Munikempanna Layout, Bhuvaneshwarinagra, Dasarahalli Balance Roads and Surrounding Area in Ward No.06 Byatarayanapura Sub Division
CLIENT	BBMP

CIVIL PRO

PROJECT MANAGEMENT CONSULTANTS
No. 4, 7th MAIN,
MALLESWARAM BANGALORE-560003
Ph : 23444801
Mob : 91-9448227083,91-9972924726
E-mail: rudraprasad5@rediffmail.com
Web: www.arkengineers.com